NORTH

SECOND FLOOR PLAN

SCALE: 1/8" = 1'-0"

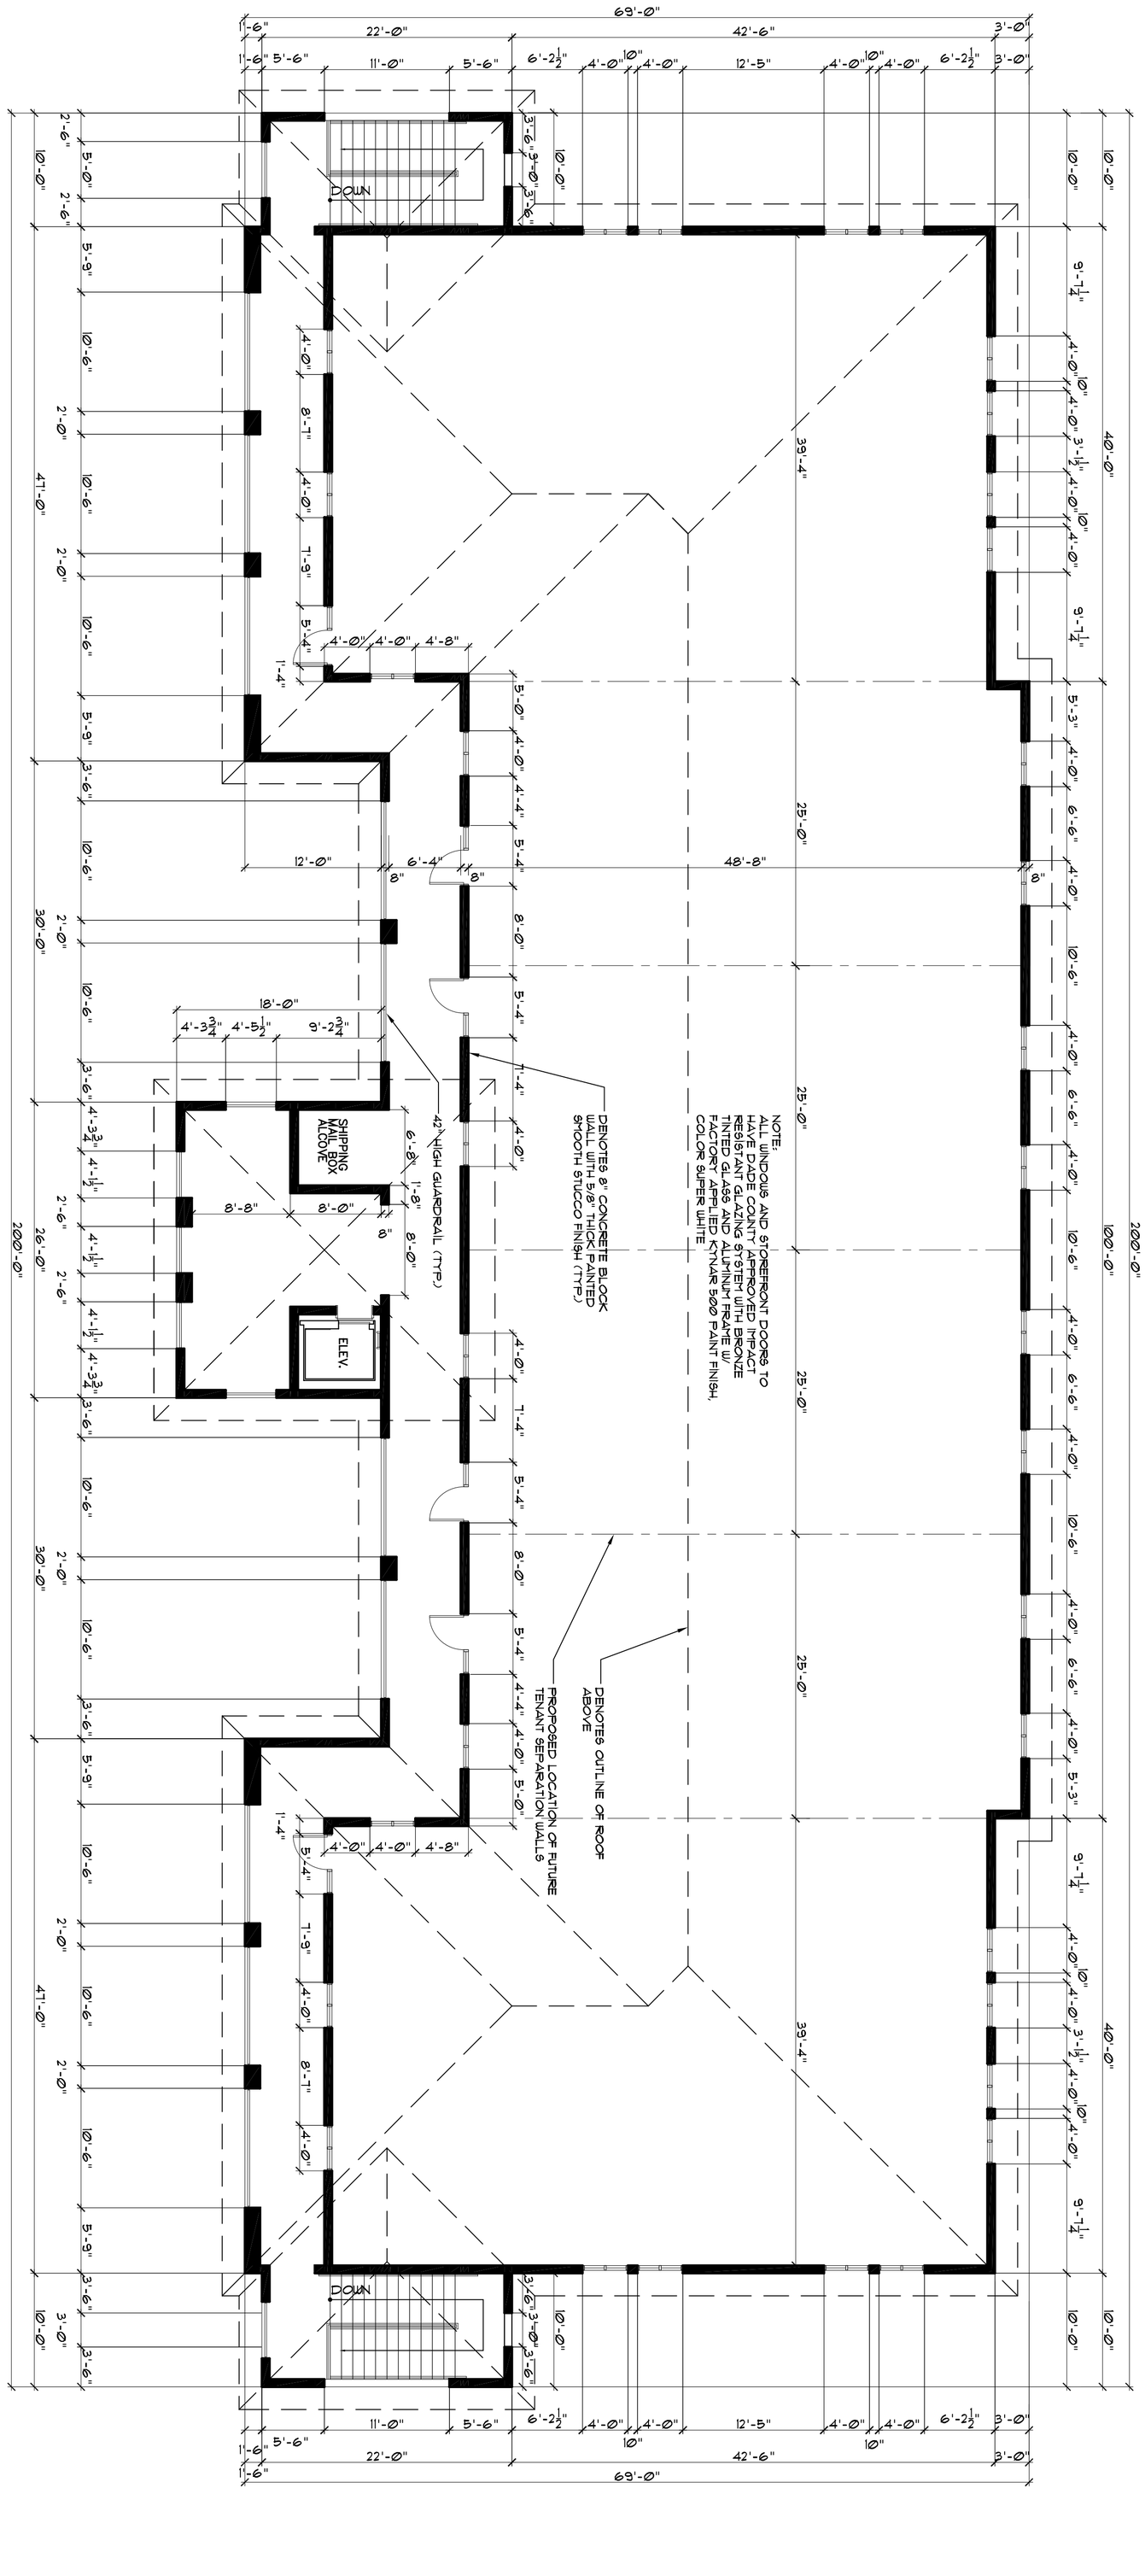

Sheet No. A-4 Sheet 4 of 9	SHEET TITLE: FLOOR PLAN	Project: PROFESSIONAL CENTER AT WELLINGTON IN VILLAGE OF WELLINGTON, FLORIDA FOR THE TOWER GROUP	
	Project No. 06020 / Date 02-10-06		

corrales group architects
2300 corporate blvd. n.w., suite 145
boca raton, florida 33431 (561) 995-6700
corporation no. AA-0002519
architect no. AR-0009125

REVISIONS:

COPYRIGHT © CORRALES GROUP ARCHITECTS, P.A. SPECIFIC PROJECT WITHOUT CONSENT OF AND NO PART HEREIN SHALL BE USED EXCEPT FOR THE ACCOMPLISHED. ARCHITECTS, P.A. ACCORDING TO THE TERMS OF THE CONSTRUCTION. THIS DOCUMENT DOES NOT EITHER IN CONSTRUCTION MEANS, METHODS OR TECHNIQUES. BY TO EXPRESS ANY OPINION, DIRECTION OR INSTRUCTION THIS DOCUMENT WAS PREPARED BY CORRALES GROUP THIS DOCUMENT IS PROPERTY OF CORRALES GROUP, P.A. GENERAL CONDITIONS OF THE CONTRACT FOR WHICH THE CONSTRUCTION WORK IS TO BE WHOLE OR IN PART CONSTITUTE ANY DIRECTION OR INSTRUCTION TO ANY CONTRACTOR WITH REGARDS TO THIS DOCUMENT THE ARCHITECT DOES NOT INTEND OF ANY KIND WHATSOEVER AS TO THE MANNER IN

PETER CORRALES
LICENSE NO. AA-0009125

Drawn by	Proj. Mgr.
M.U.	M.U.
File: TOWER/WELLINGTON	Job. Capt. M.U.